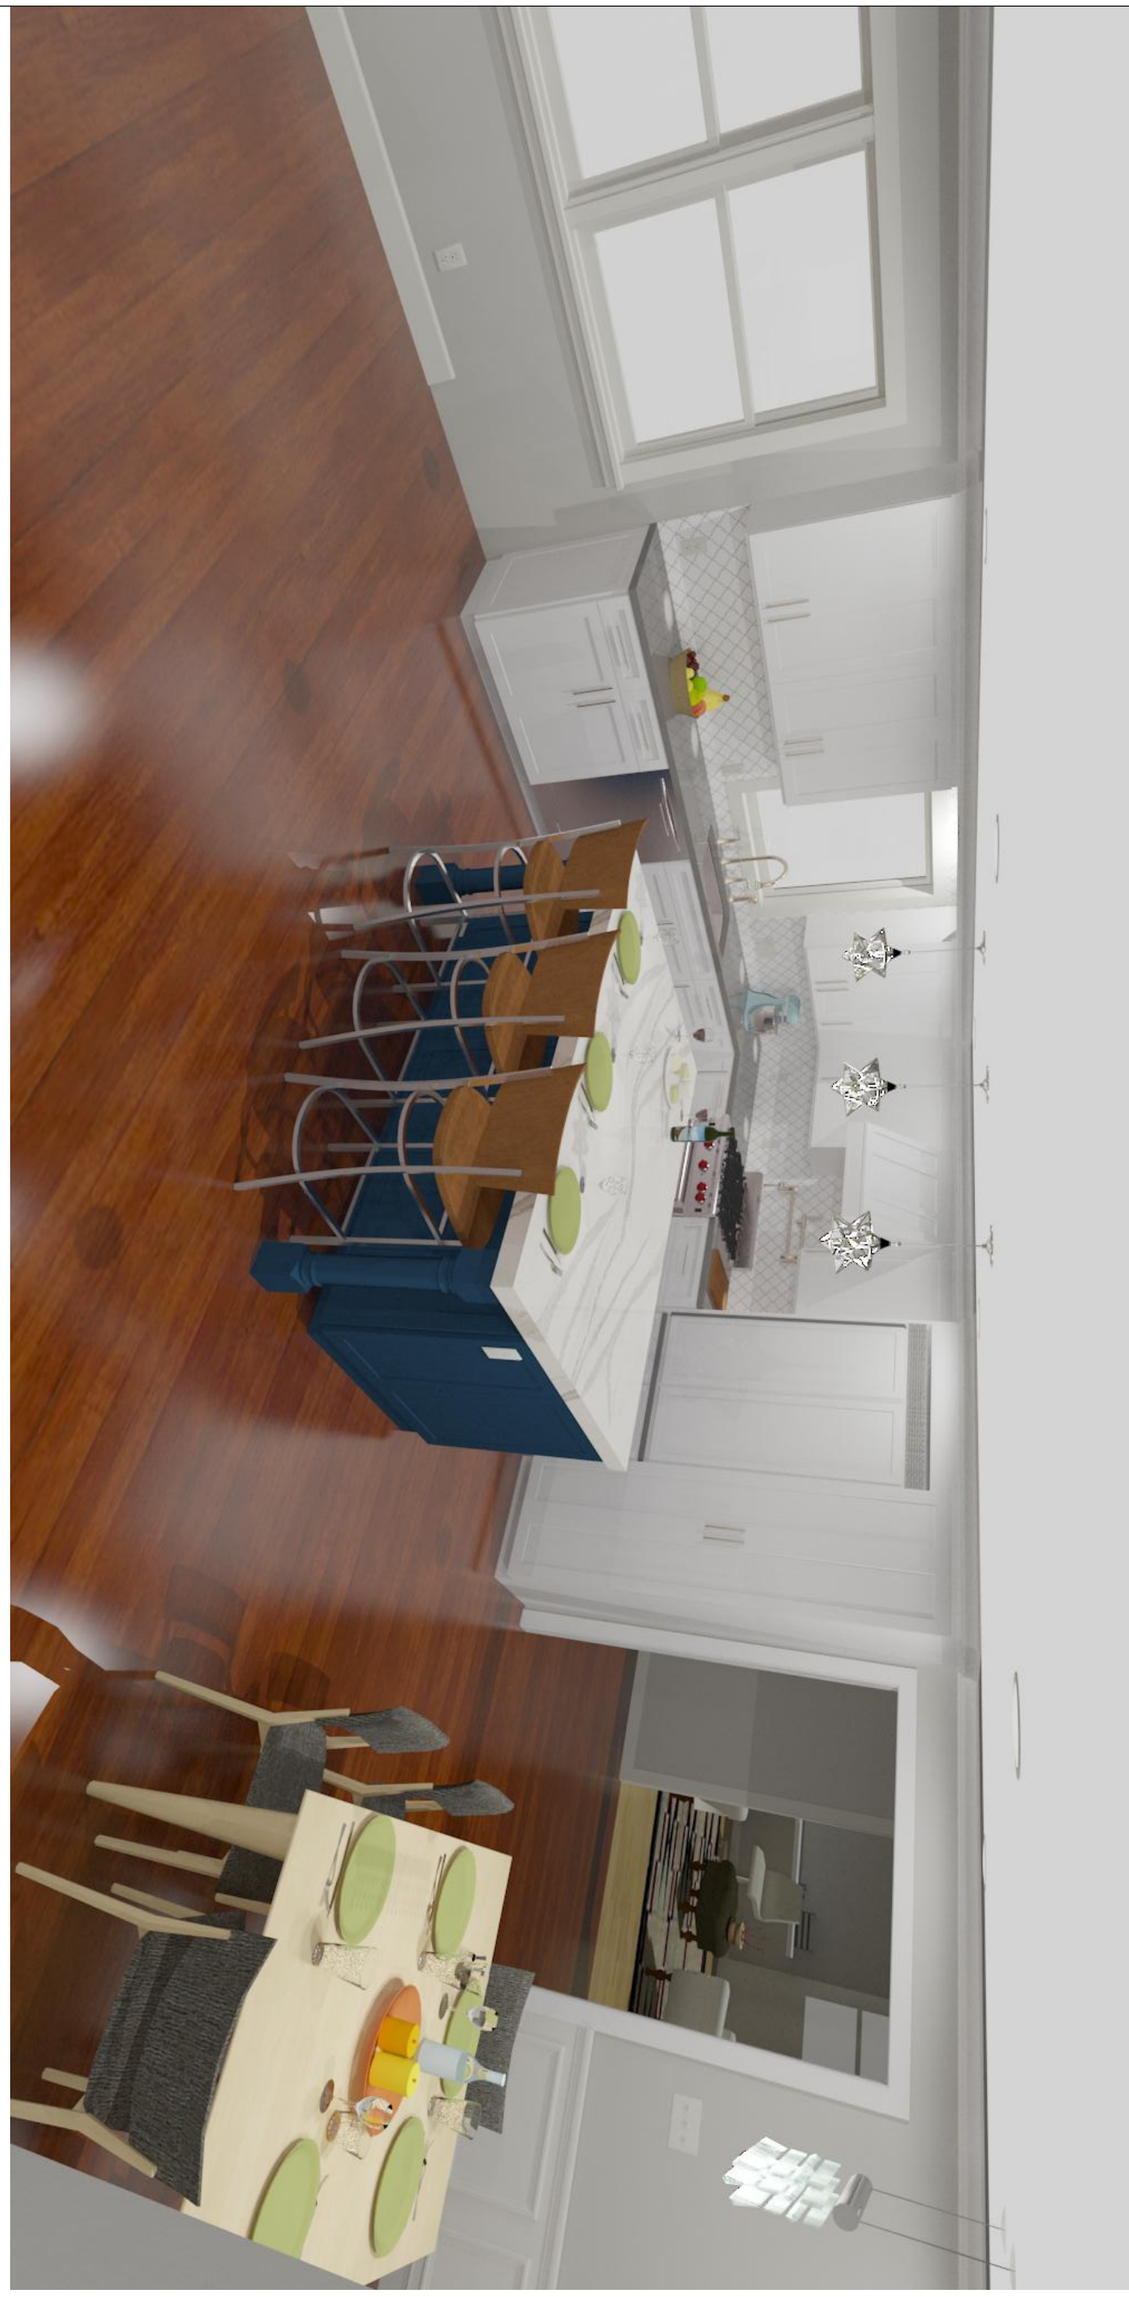


Cabinets by:

OMEGA CABINETRY

NORTH HOME BUILDERS

617.819.5355 - www.northhomebuilders.com

2 Central Street - Framingham - MA - 01701

West Gate Road

Wellesley - MA

Notice

THE CONTENTS OF THIS DOCUMENT ARE NOT TO BE REPRODUCED OR COPIED IN WHOLE OR IN PART WITHOUT THE WRITTEN PERMISSION OF NORTH HOME BUILDERS, INC.


KITCHEN REMODEL

SCALE (Applicable on 11" x 17" Paper): NO SCALE

DATE: 1/4/2018

SHEET #: 1

REVISION #:

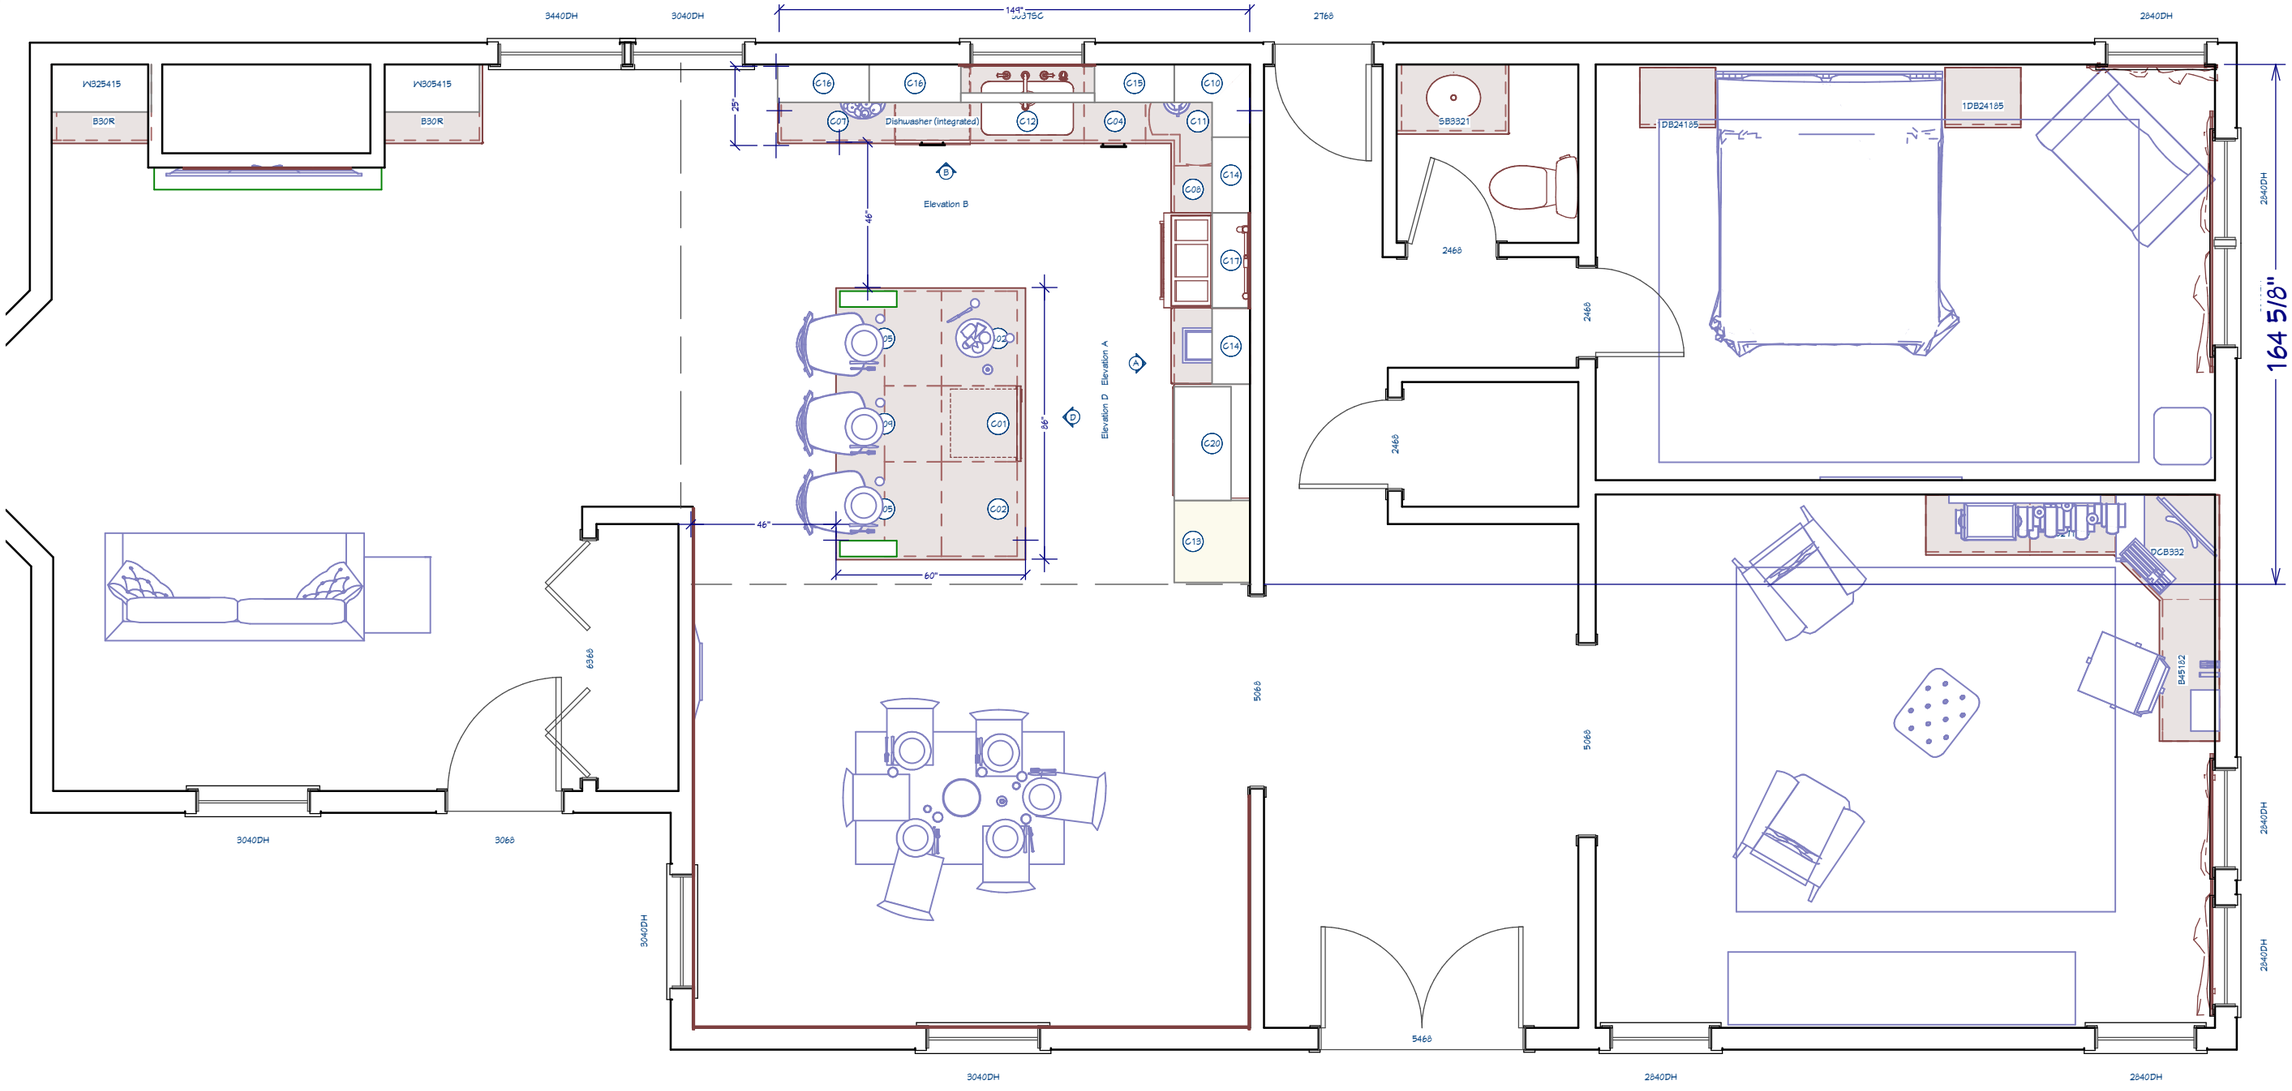

CS CABINET SCHEDULE

Cabinet Schedule							
Number	Label	Qty	Floor	Width	Depth	Height	Description
C01	1DB2436	1	1	24 "	24 "	36 "	base cabinet
C02	3DB3036	2	1	30 "	24 "	36 "	base cabinet
C03	4DB24	1	1	24 "	24 "	36 "	base cabinet
C04	B19R	1	1	19 7/16 "	24 "	36 "	base cabinet
C05	B301836	2	1	30 "	18 "	36 "	base cabinet
C07	B36	1	1	36 "	24 "	36 "	base cabinet
C08	FHB15R	1	1	15 "	24 "	36 "	base cabinet
C09	FHB241836R	1	1	24 "	18 "	36 "	base cabinet
C10	LCW2436R	1	1	24 "	24 "	36 "	corner wall cabinet
C11	LSB33L	1	1	33 "	33 "	36 "	corner base cabinet
C12	SB36	1	1	36 "	24 "	36 "	base cabinet
C13	U262490	1	1	26 "	24 "	90 "	utility cabinet
C14	W2436R	2	1	24 "	12 "	36 "	wall cabinet
C15	W2536	1	1	25 3/16 "	12 "	36 "	wall cabinet
C16	W2936	2	1	29 "	12 "	36 "	wall cabinet
C17	W305	1	1	30 "	12 "	5 "	wall cabinet
C20	W36518	1	1	36 "	18 "	5 "	wall cabinet
C21	W4203	1	1	42 3/8 "	3 "	0 "	wall cabinet

FP OPEN FLOOR PLAN KITCHEN

1/4" = 1'

FINISH CEILING HEIGHT: 93 3/4"

SHEET # 2 REVISION #:

SCALE As plotted on 11" x 17" Paper — SEE VIEW

DATE: 1/4/2016

PLOT PLAN

Notice
THE CONTENTS OF THIS DOCUMENT ARE NOT TO BE REPRODUCED OR COPIED IN WHOLE OR IN PART WITHOUT THE WRITTEN PERMISSION OF NORTH HOME BUILDERS, INC.

West Gate Road

Wellesley - MA

NORTH HOME BUILDERS
617.819.5355 - www.northhomebuilders.com
2 Central Street - Framingham - MA - 01701


NORTH HOME BUILDERS
617.819.5355 - www.northhomebuilders.com
2 Central Street - Framingham - MA - 01701


West Gate Road
Wellesley - MA

Notice
THE CONTENTS OF THIS DOCUMENT ARE NOT TO BE REPRODUCED OR COPIED IN WHOLE OR IN PART WITHOUT THE WRITTEN PERMISSION OF NORTH HOME BUILDERS, INC.

ELEVATION SET
MAIN WALL

SHEET #	SCALE	DATE: 1/4/2018	REVISION #:
3	SEE VIEW		

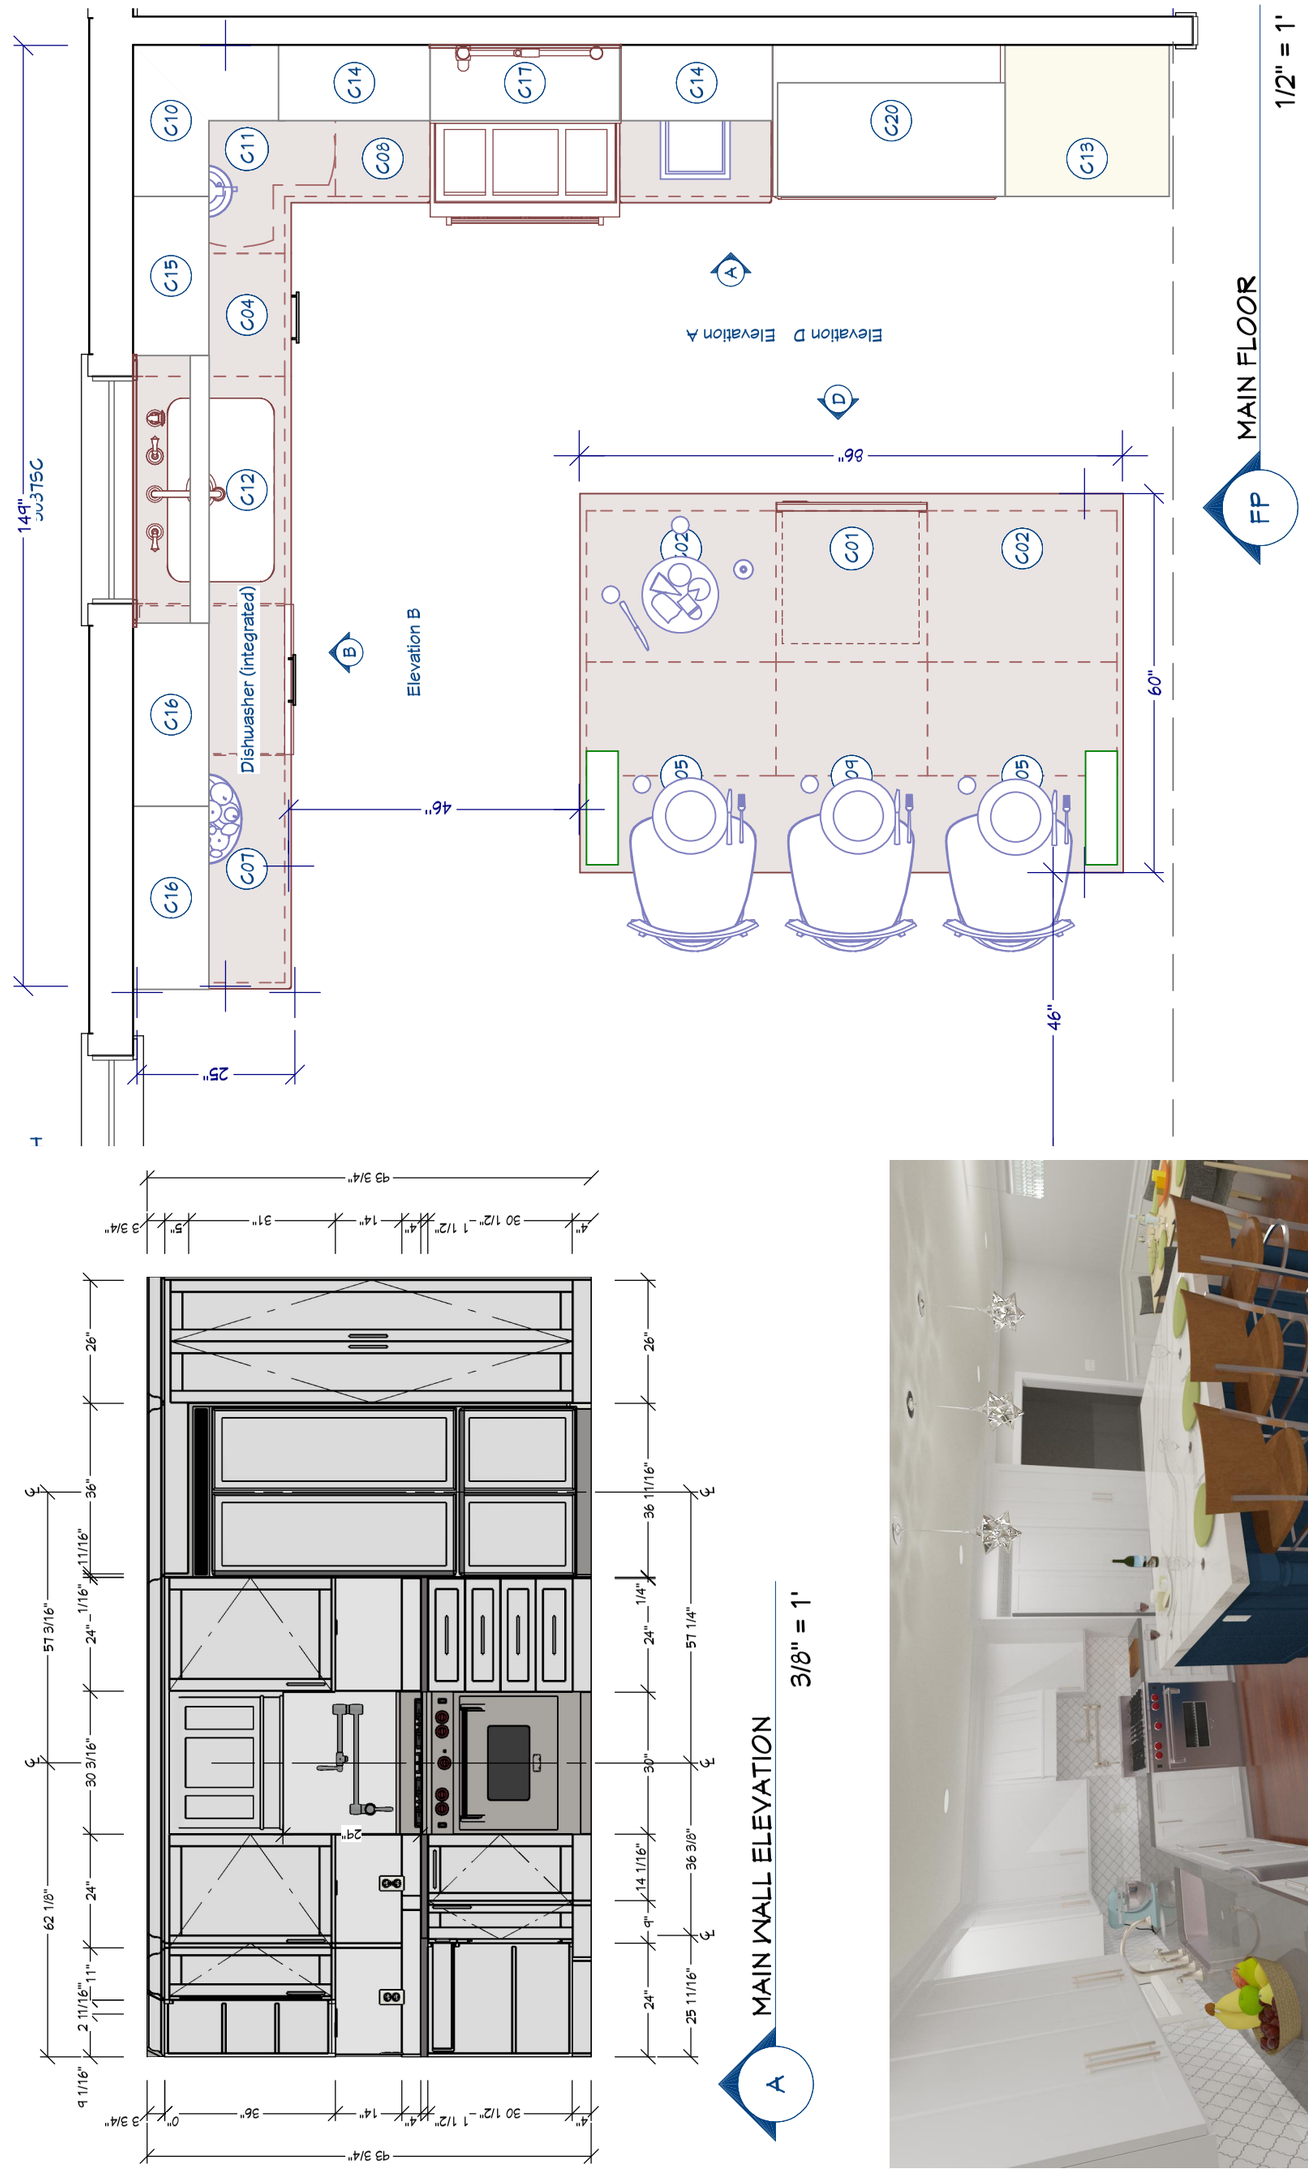


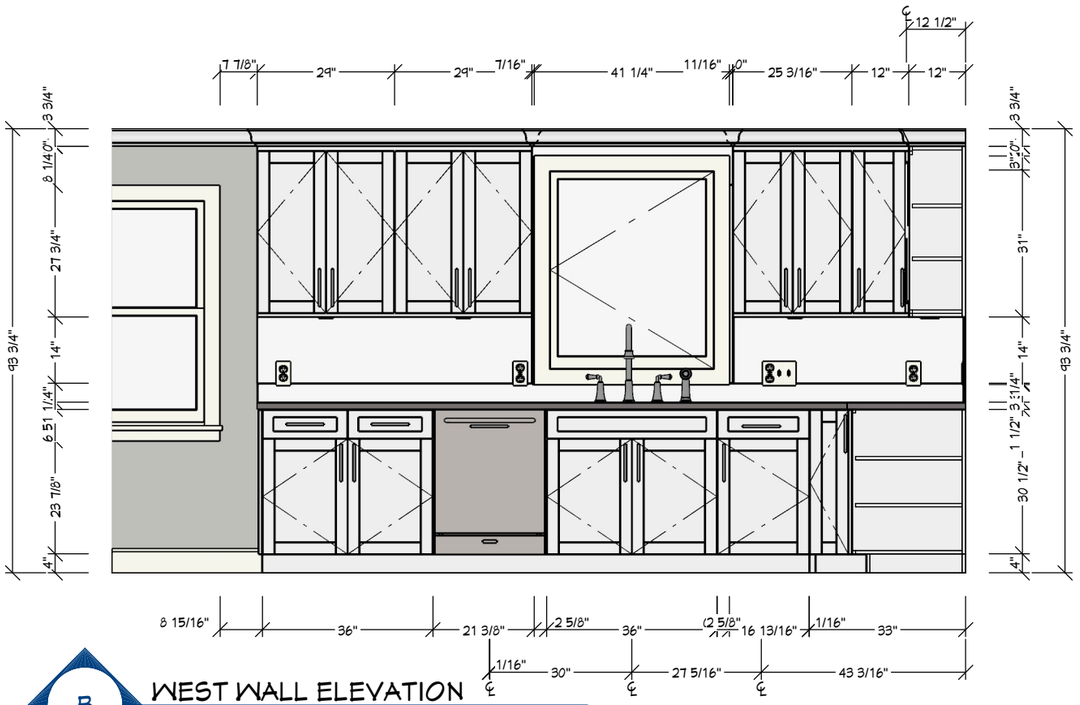

B WEST WALL ELEVATION

3/8" = 1'



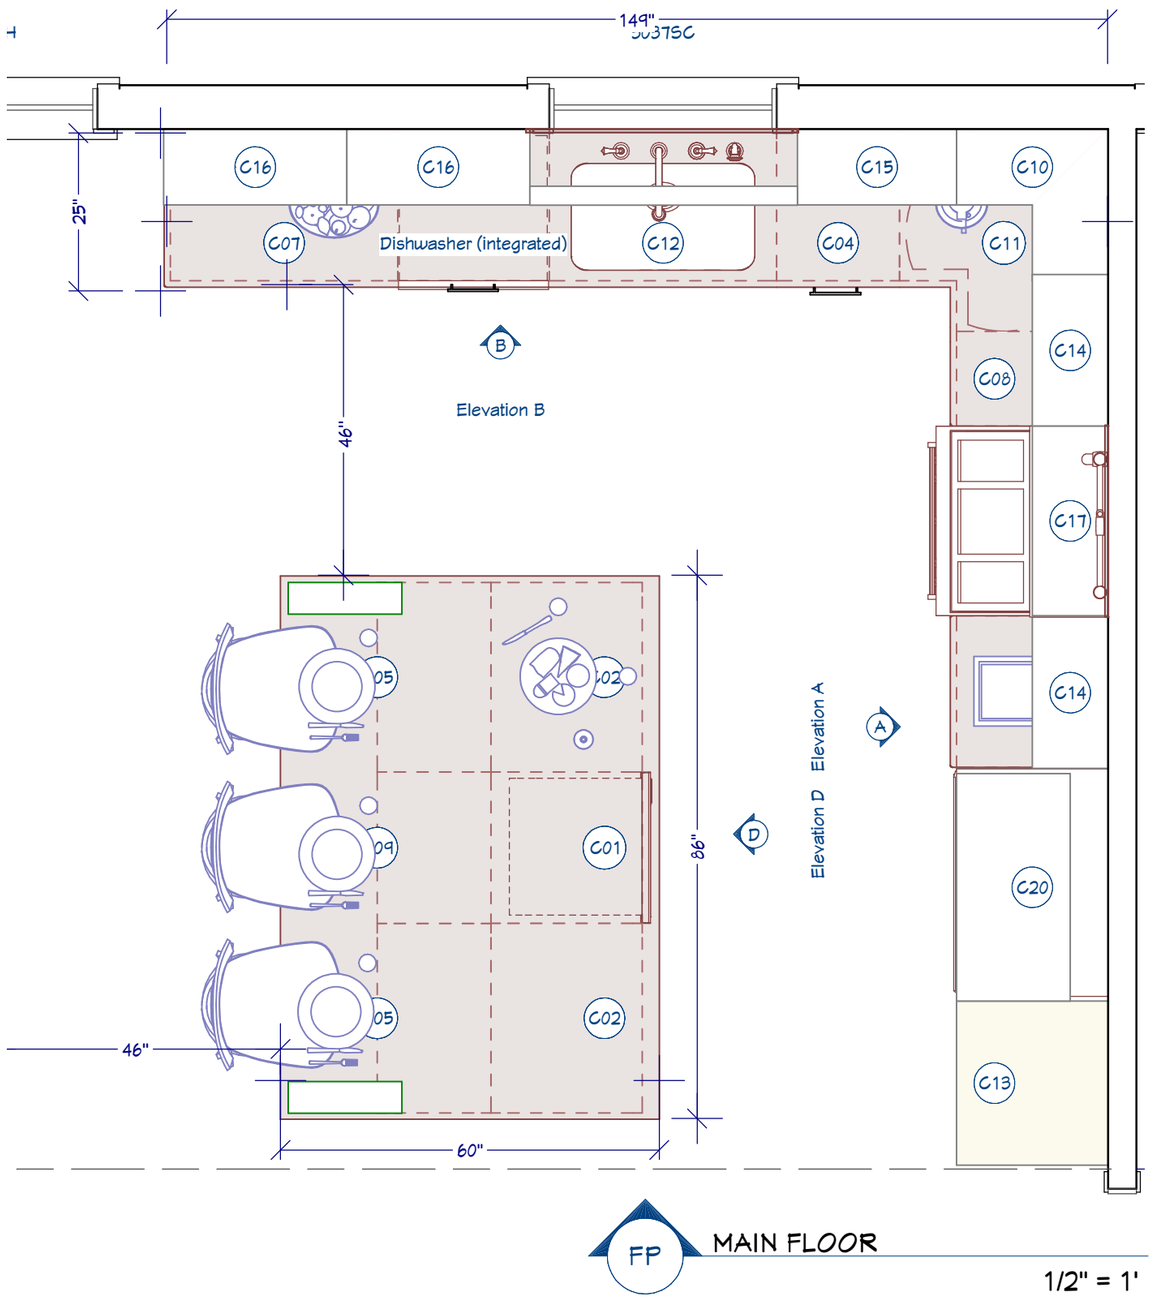

FP MAIN FLOOR

1/2" = 1'

SHEET # 4

REVISION #:

SCALE Applicable on 11" x 17" Paper

SEE VIEW

DATE: 1/4/2016

ELEVATION SET
WEST WALL

Notice
THE CONTENTS OF THIS DOCUMENT ARE NOT TO BE REPRODUCED OR COPIED IN WHOLE OR IN PART WITHOUT THE WRITTEN PERMISSION OF NORTH HOME BUILDERS, INC.

West Gate Road

Wellesley - MA

NORTH HOME BUILDERS
617.819.5355 - www.northhomebuilders.com
2 Central Street - Framingham - MA - 01701

NORTH HOME BUILDERS
617.819.5355 - www.northhomebuilders.com
2 Central Street - Framingham - MA - 01701


West Gate Road
Wellesley - MA


Notice
THE CONTENTS OF THIS DOCUMENT ARE NOT TO BE REPRODUCED OR COPIED IN WHOLE OR IN PART WITHOUT THE WRITTEN PERMISSION OF NORTH HOME BUILDERS, INC.

ELEVATION SET
ISLAND

SHEET #	SCALE	DATE:
5	SEE VIEW	1/4/2018


REVISION #:

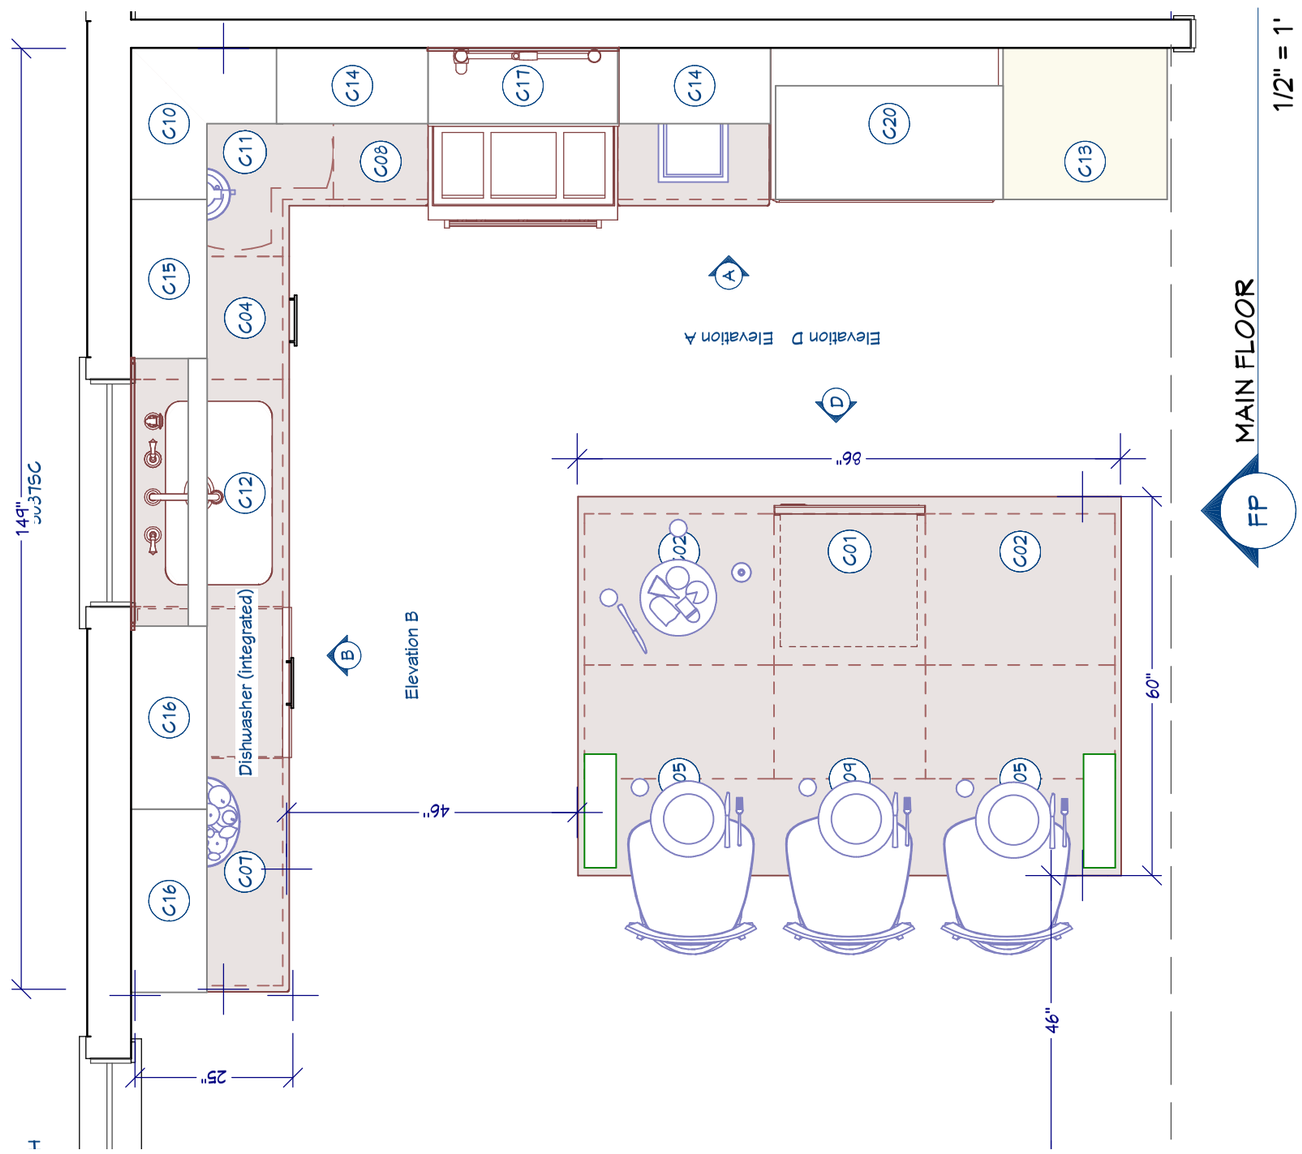


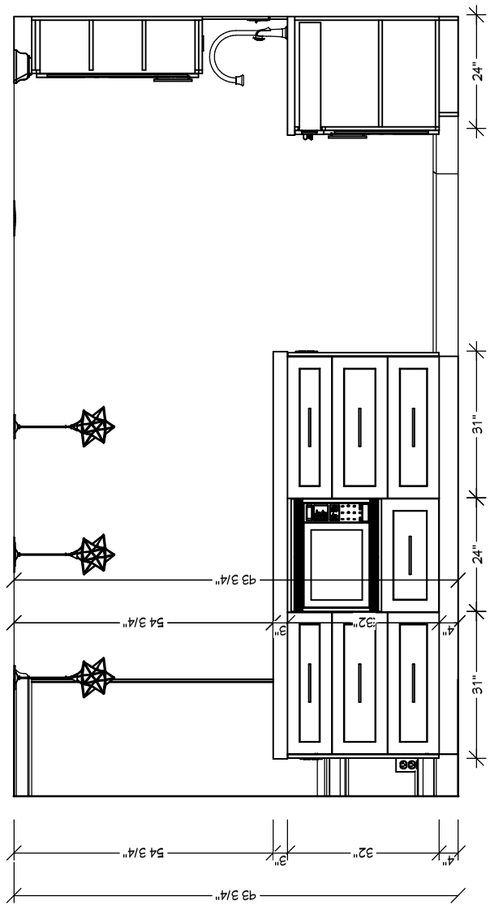



ISLAND ELEVATION
3/8" = 1'



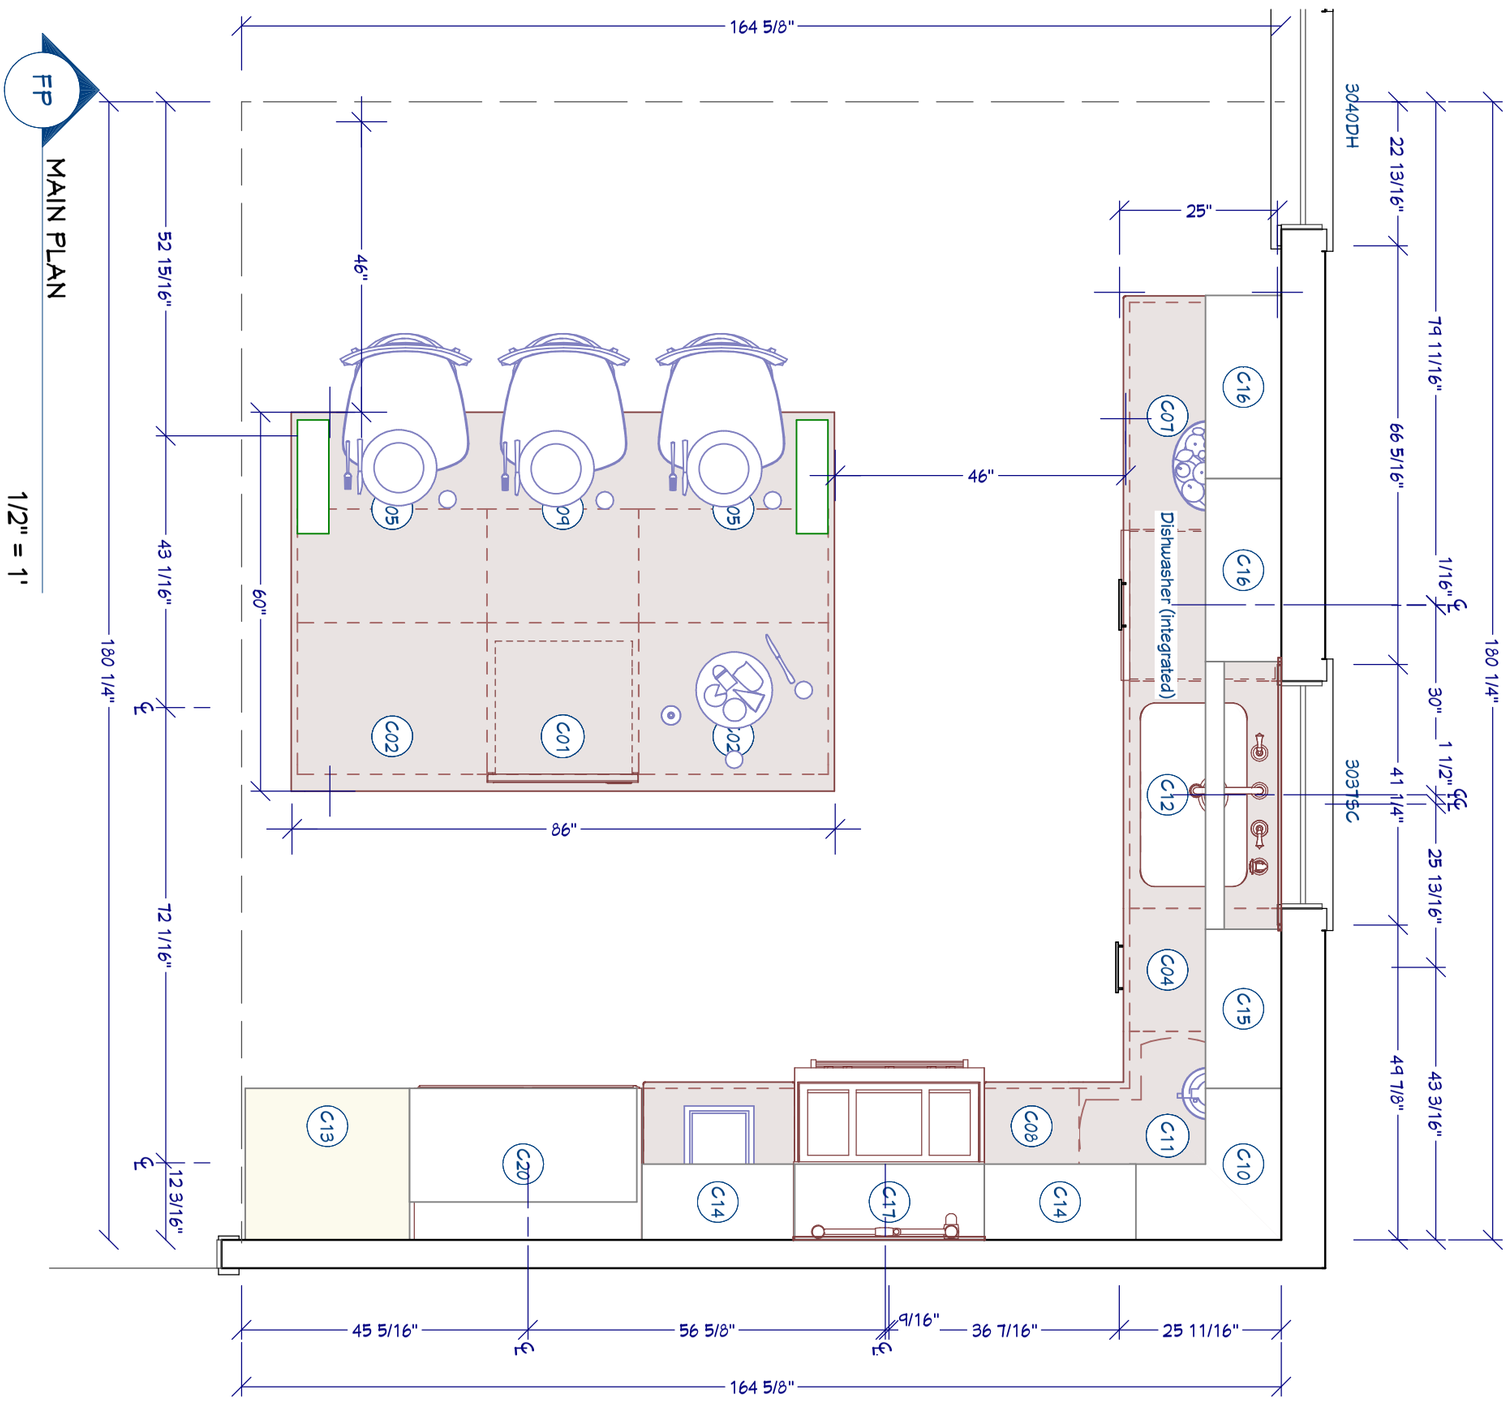

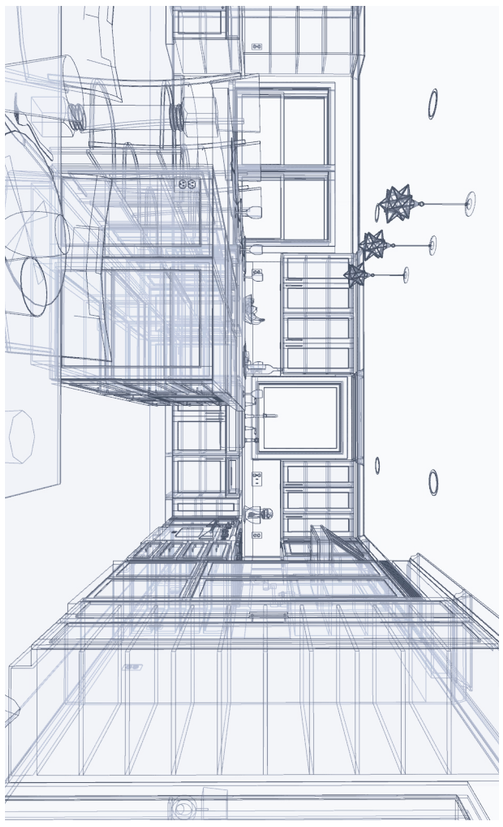

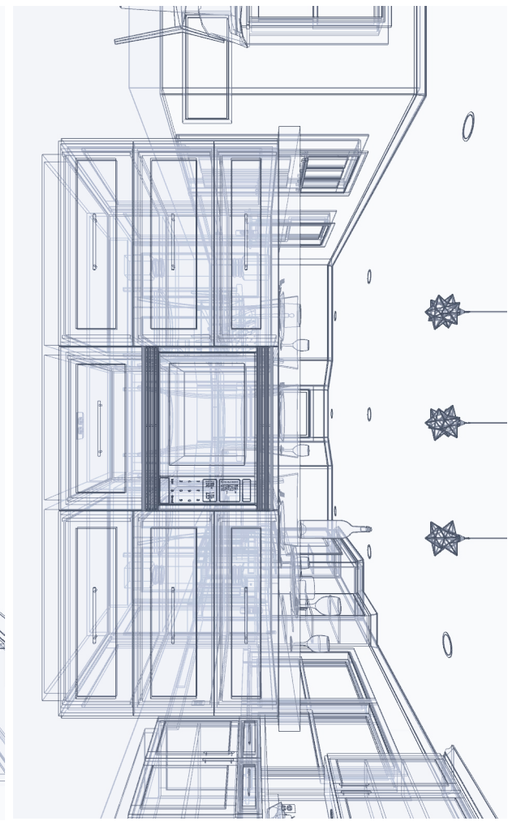

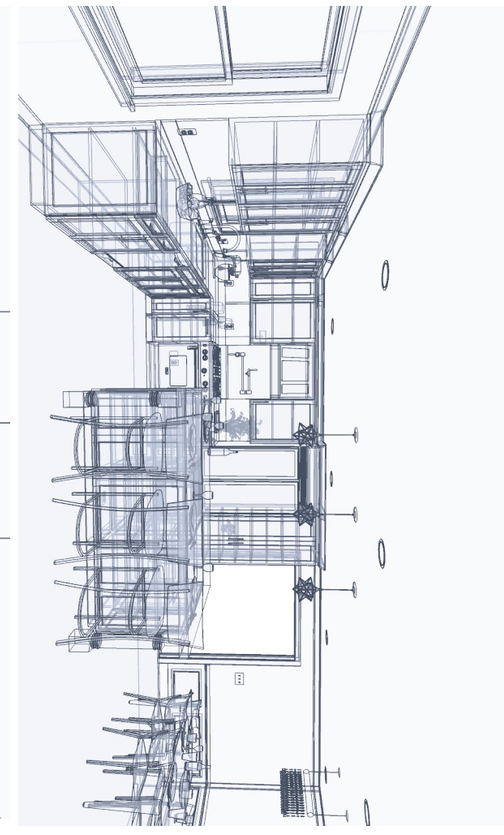

NORTH HOME BUILDERS
617.819.5355 - www.northhomebuilders.com
2 Central Street - Framingham - MA - 01701

West Gate Road
Wellesley - MA


Notice
THE CONTENTS OF THIS DOCUMENT ARE NOT TO BE REPRODUCED OR COPIED IN WHOLE OR IN PART WITHOUT THE WRITTEN PERMISSION OF NORTH HOME BUILDERS, INC.

KITCHEN DIMENSIONS

SCALE (Applicable on 11" x 17" Paper): SEE VIEW
DATE: 1/4/2018


SHEET # 6
REVISION #:



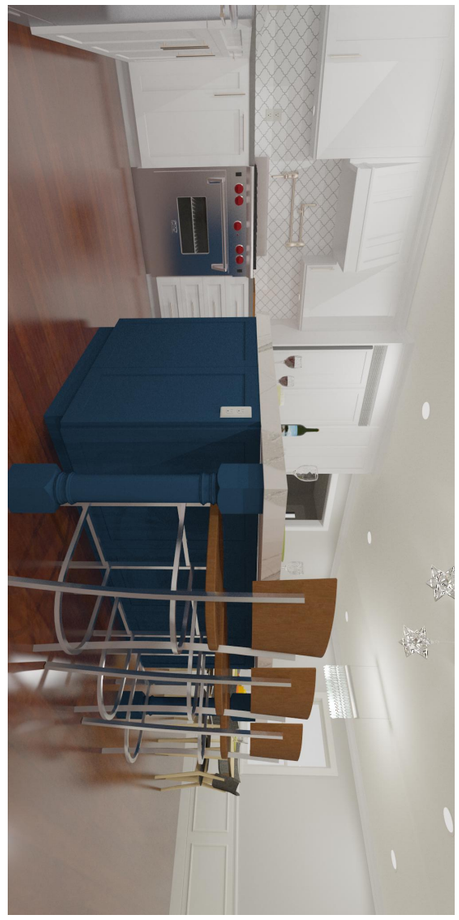





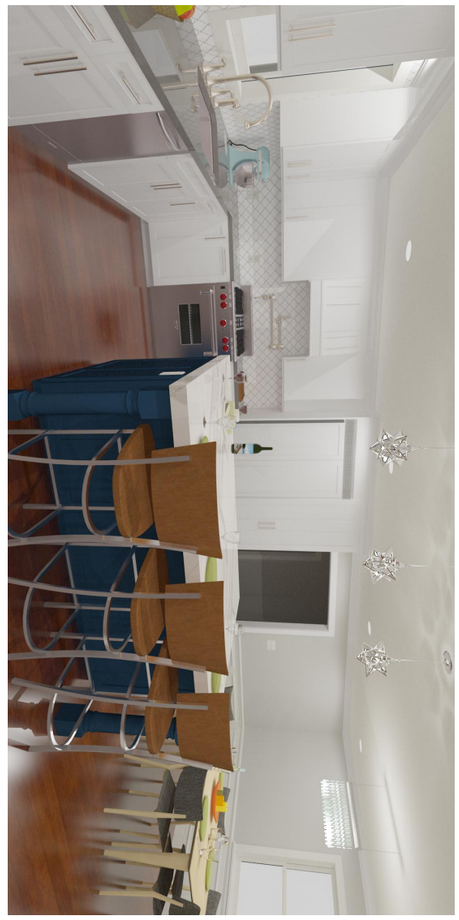



NORTH HOME BUILDERS

617.819.5355 - www.northhomebuilders.com

2 Central Street - Framingham - MA - 01701

West Gate Road

Wellesley - MA

Notice

THE CONTENTS OF THIS DOCUMENT ARE NOT TO BE REPRODUCED OR COPIED IN WHOLE OR IN PART WITHOUT THE WRITTEN PERMISSION OF NORTH HOME BUILDERS, INC.

REALISTIC RENDERING

SCALE (Applicable on 11" x 17" Paper): NO SCALE

DATE: 1/4/2018

SHEET #: 7

REVISION #:

NORTH HOME BUILDERS
617.819.5355 - www.northhomebuilders.com
2 Central Street - Framingham - MA - 01701

West Gate Road


Wellesley - MA

Notice
THE CONTENTS OF THIS DOCUMENT ARE NOT TO BE REPRODUCED OR COPIED IN WHOLE OR IN PART WITHOUT THE WRITTEN PERMISSION OF NORTH HOME BUILDERS, INC.

ELECTRICAL SET

SCALE	DATE:	REVISION #:
Applicable on 11"x17" Paper		
SEE VIEW	1/4/2018	

SHEET #
8

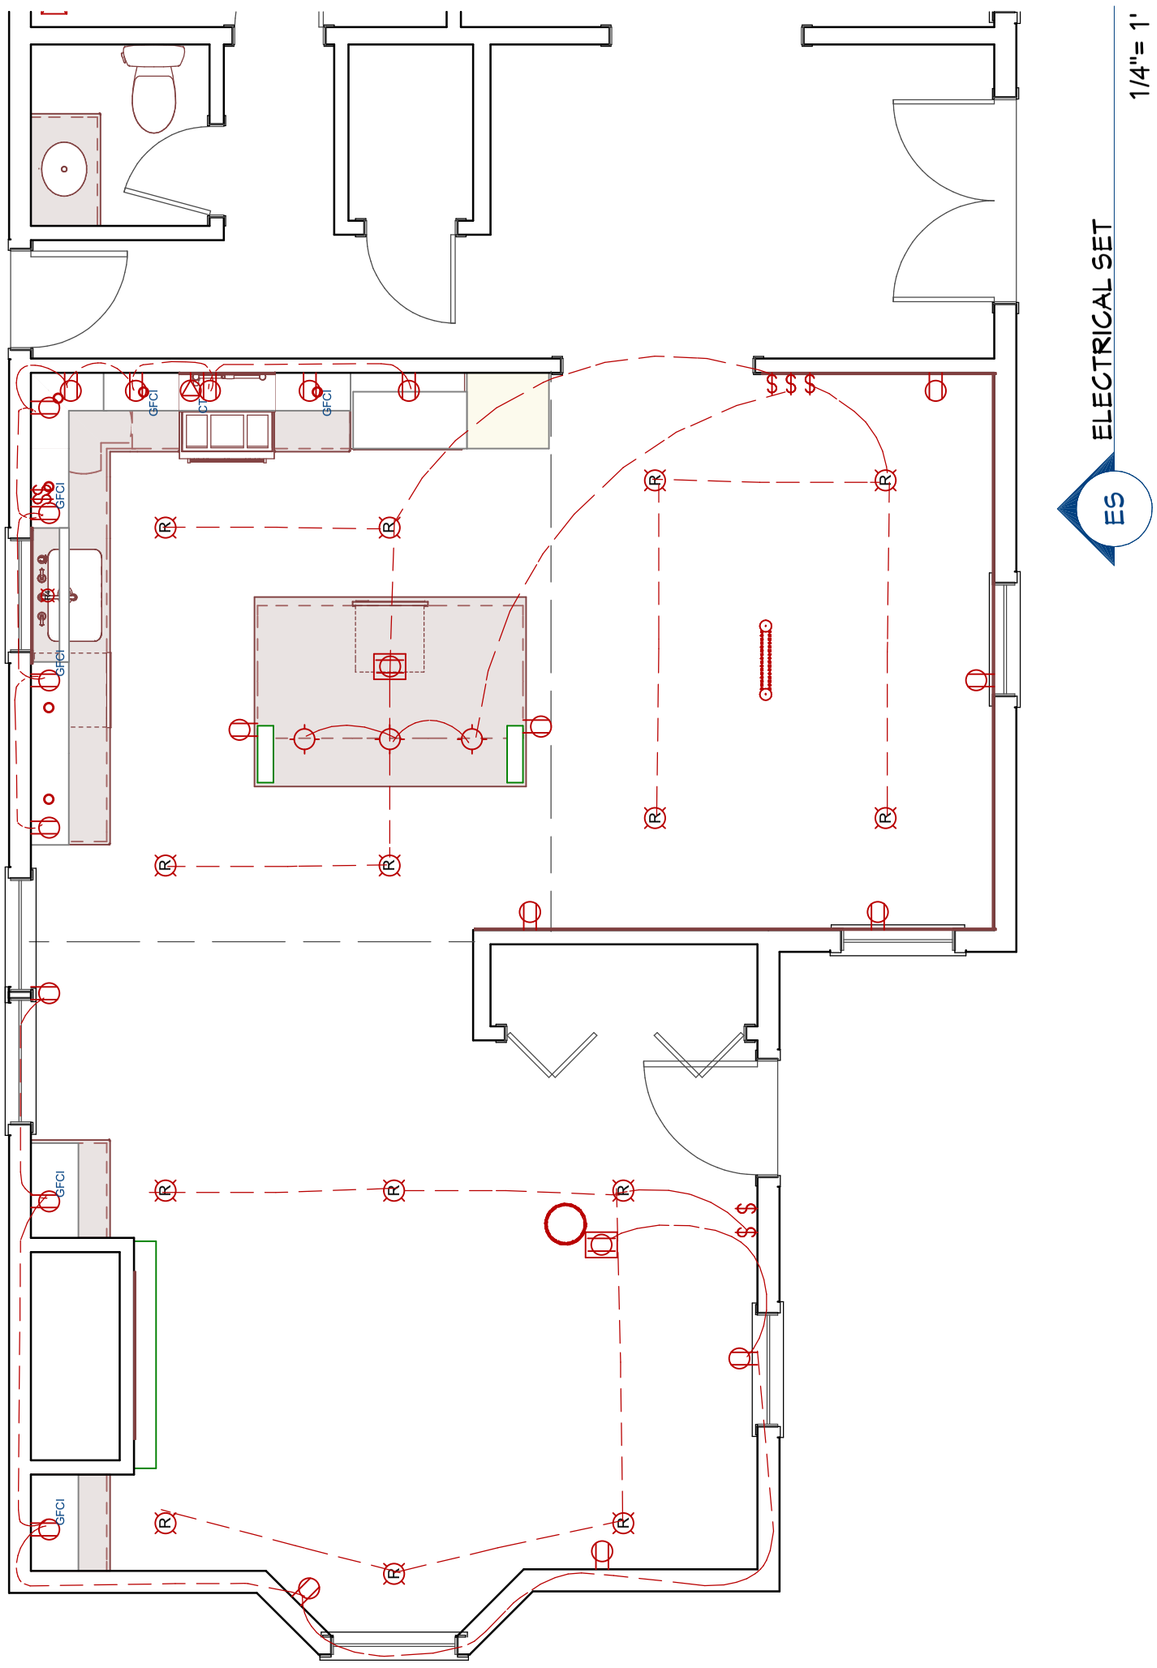

LEGEND

Lamp	
Pendant Light	
110 Outlet	
Light Switch	$
Crystal Chandelier	
Something	
6"Recessed Light	R
Under Cabinet Light	
GFCI Outlet	GFCI
4" Recessed Light	R